Combined County Hall and Red Dragon Centre

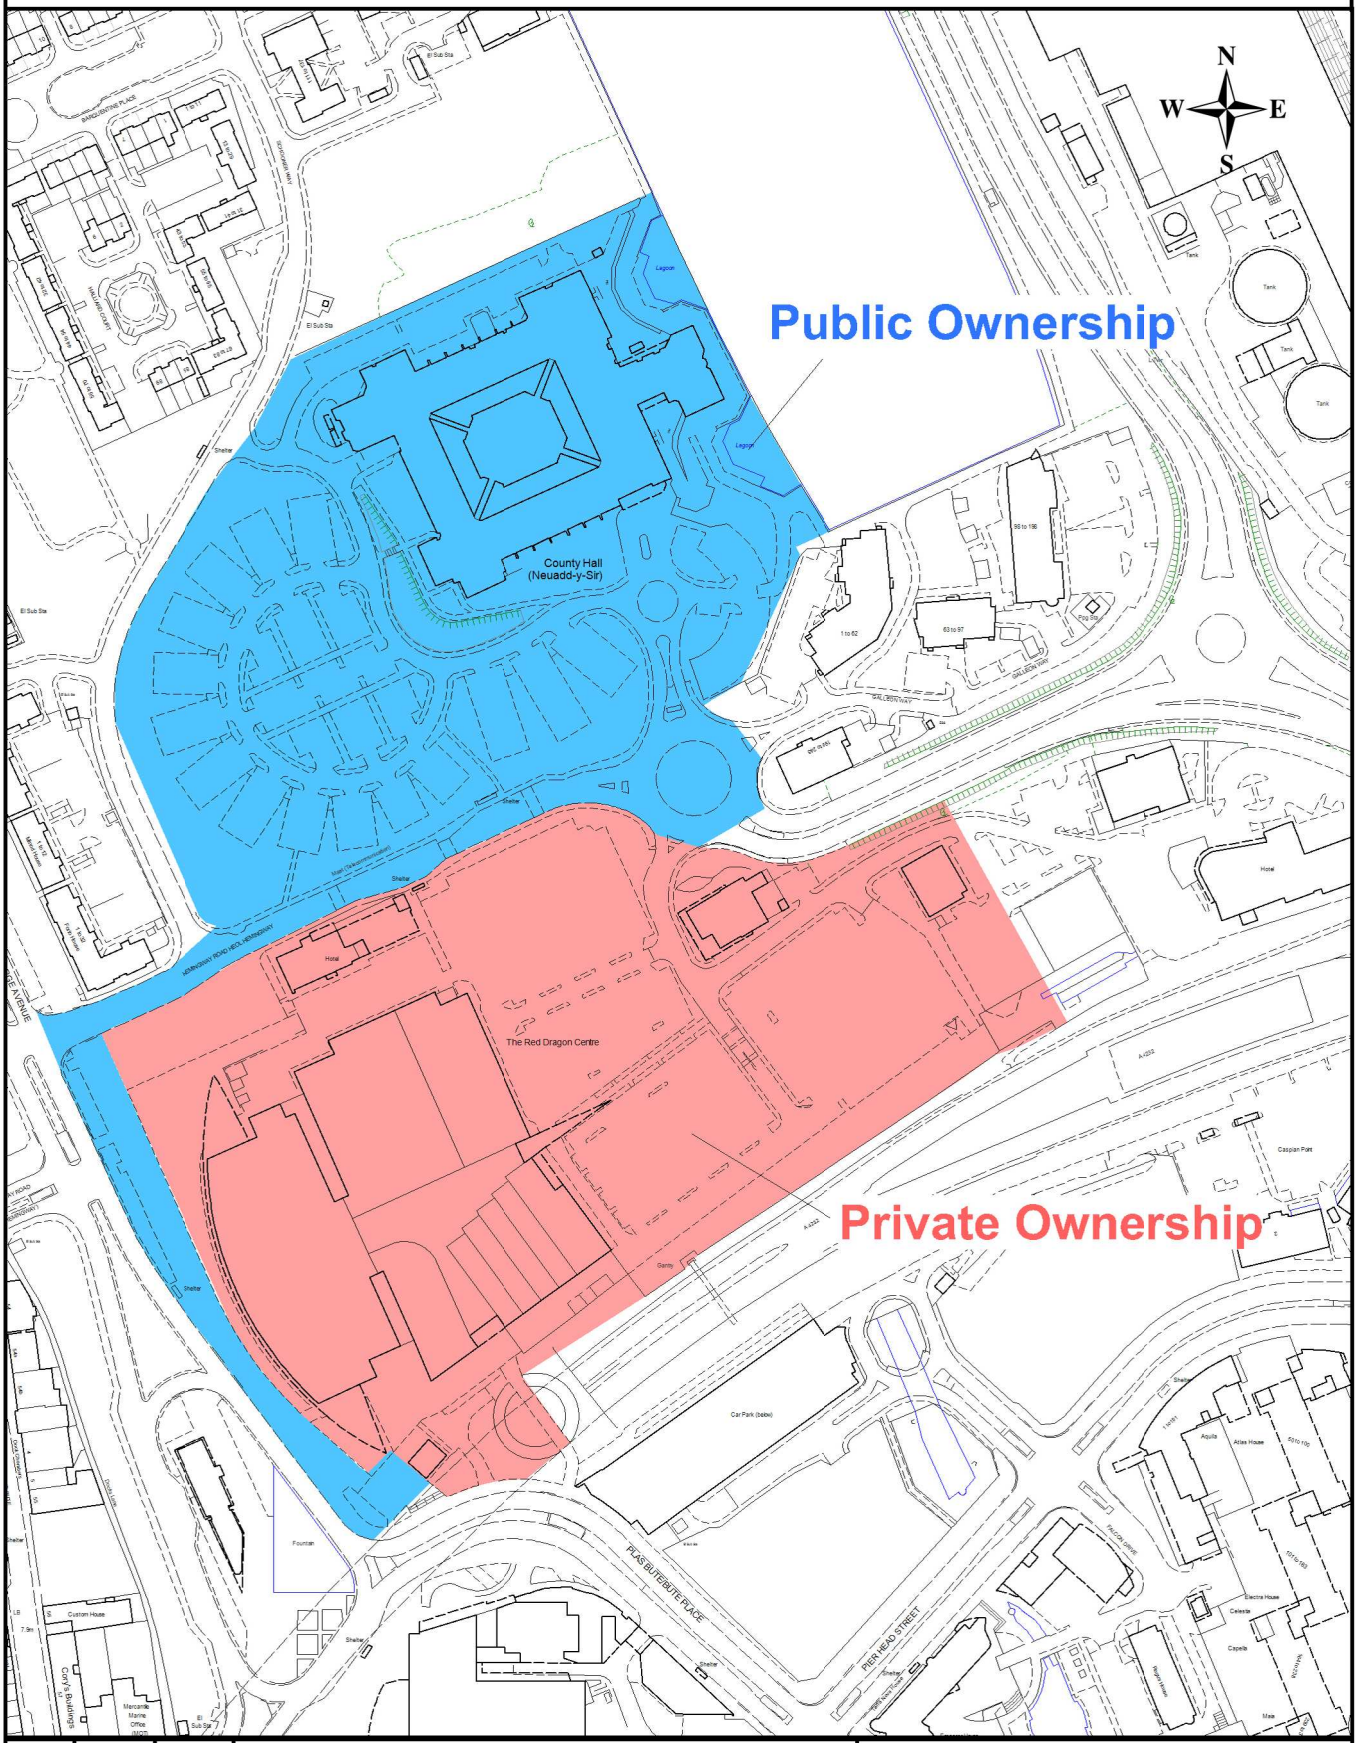

Rev No.					
			Drawn by 02/02/2018	Scale 1:3080	Date 03/01/2018
			File Pathname / Project / Drawing No. c071172		

Based upon Ordnance Survey 1:1250 mapping with the permission of Her Majestys Stationery Office © Crown Copyright. Unauthorised reproduction infringes Crown Copyright and may lead to prosecution or civil proceedings. Cardiff County Council 100023376 (2016)

CARDIFF
CAERDYDD