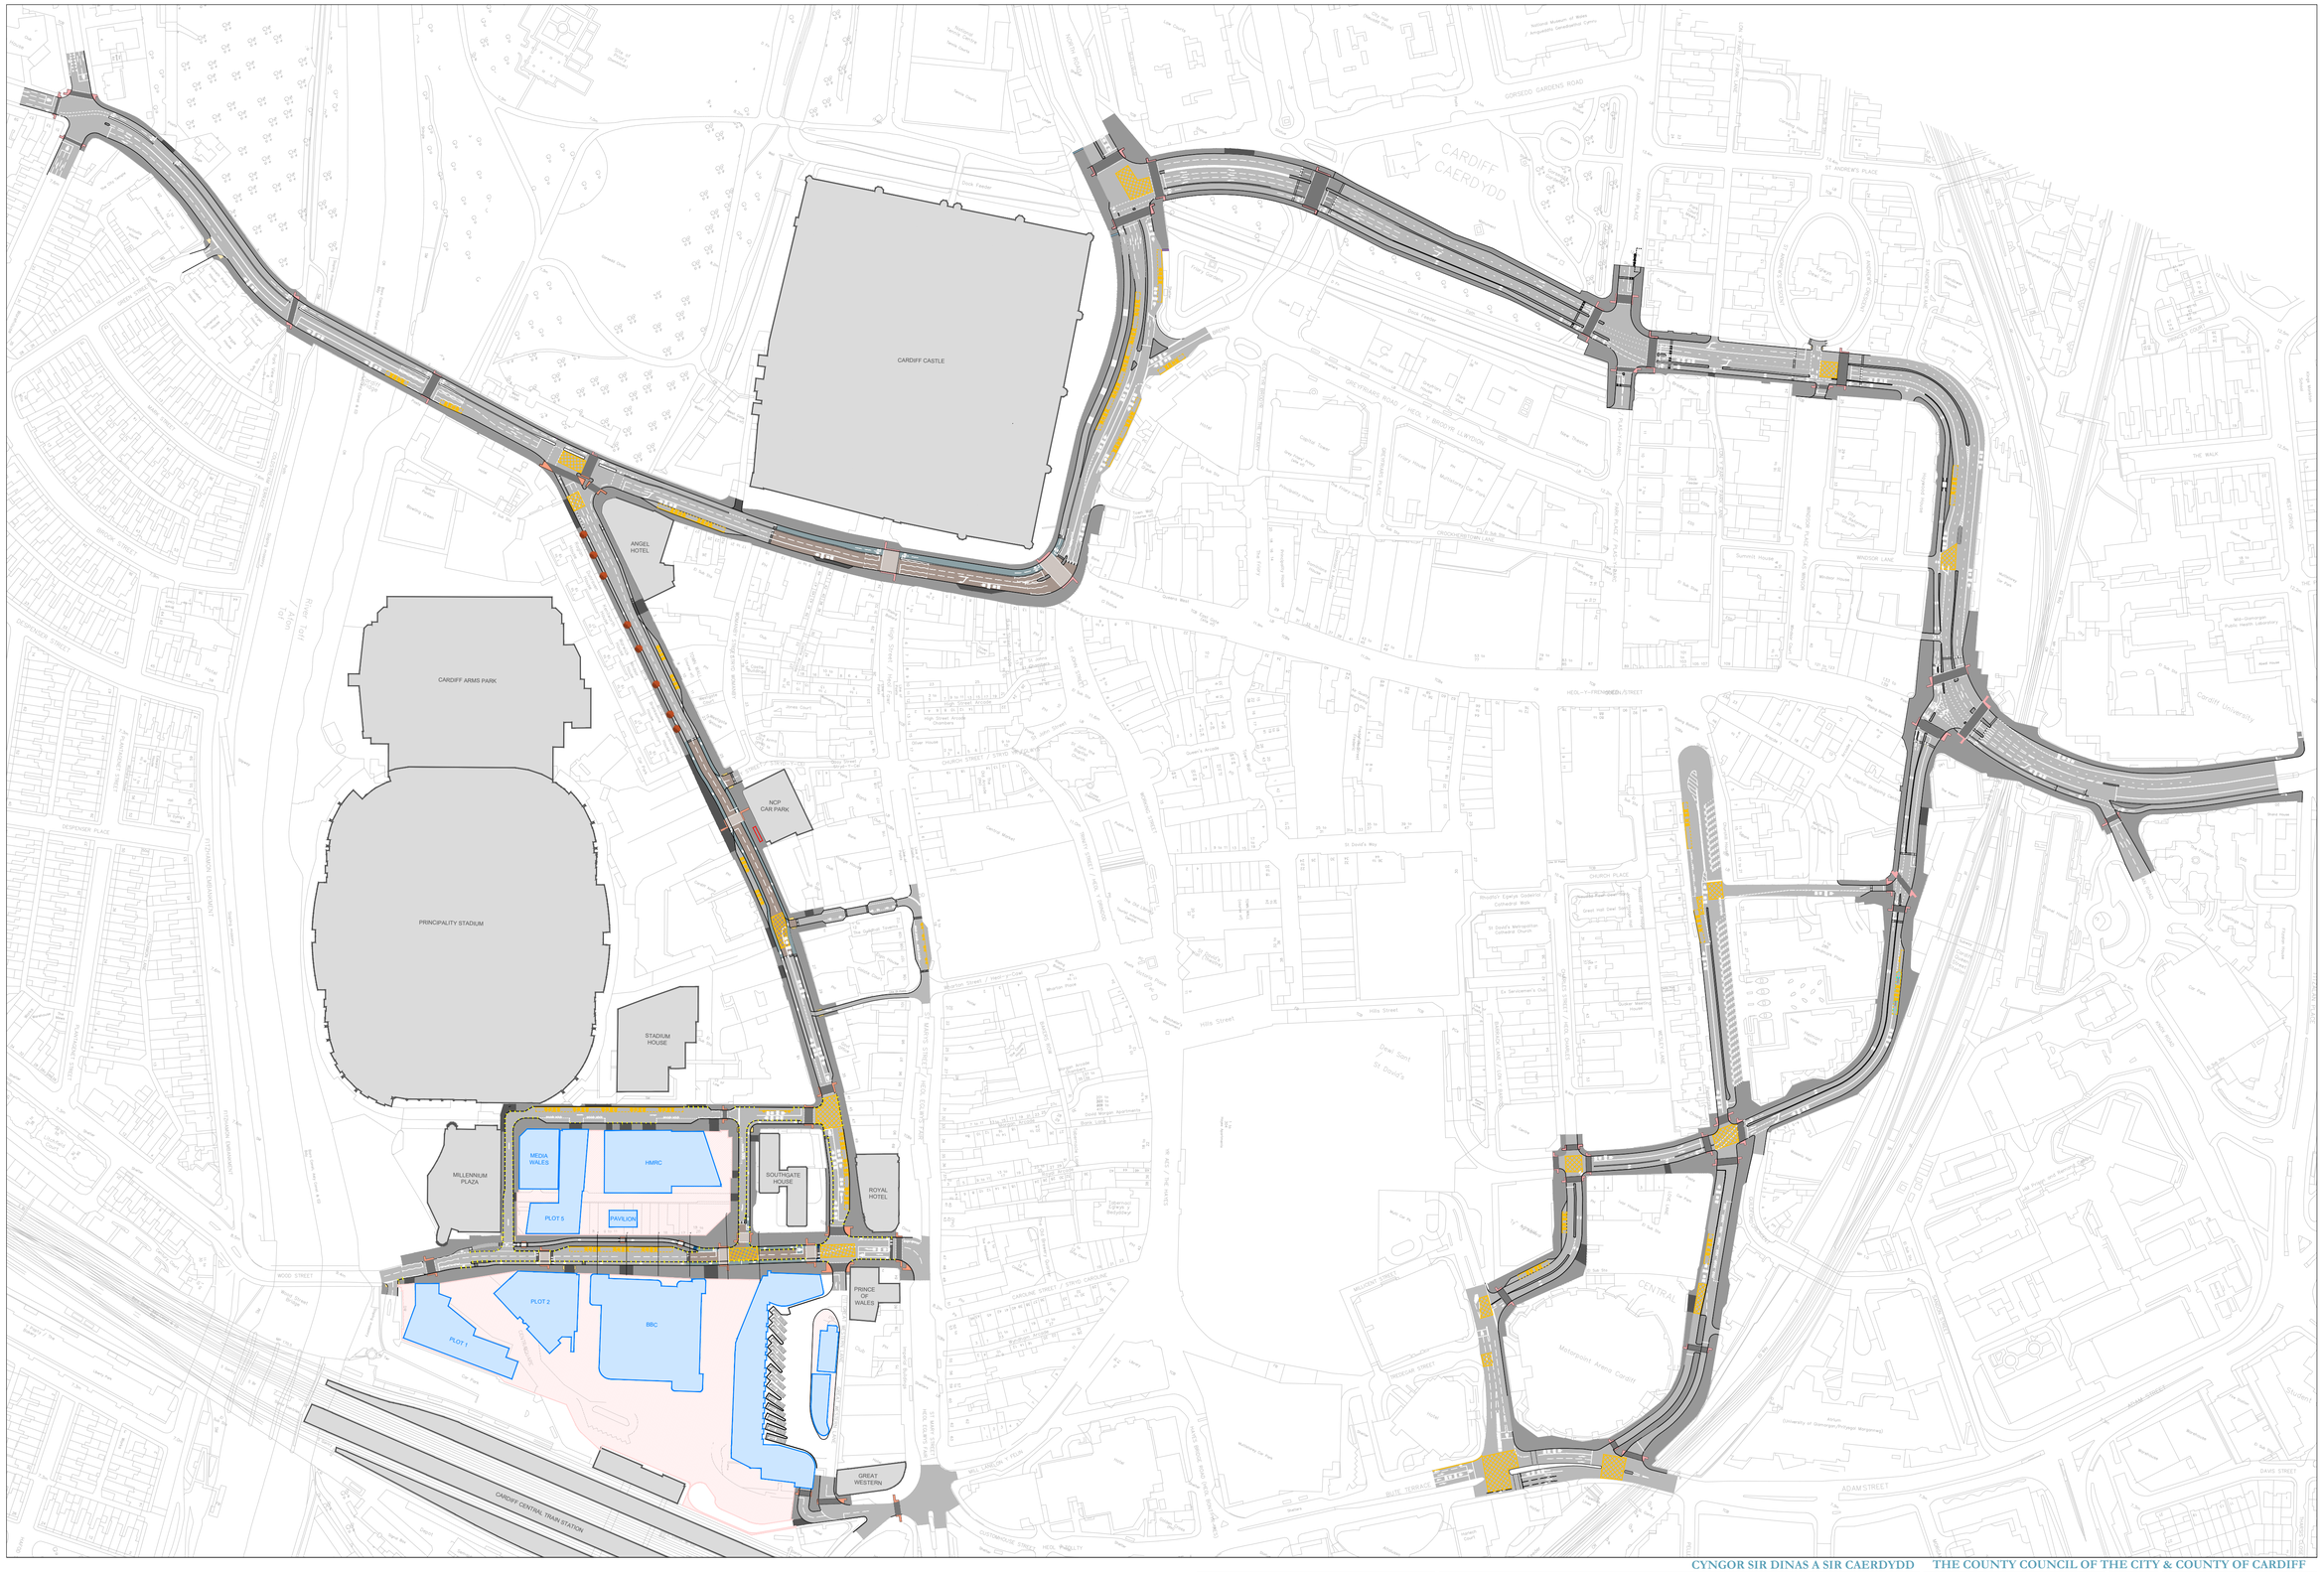

COPYRIGHT OF THE CITY AND COUNTY OF CARDIFF. ALL RIGHTS RESERVED.

DRAWING CAN BE SCALED FOR PLANNING APPLICATION PURPOSES ONLY.

This map is reproduced from Ordnance Survey material with the permission of Ordnance Survey on behalf of the Controller of Her Majesty's Stationary Office © Crown Copyright. Unauthorised reproduction infringes Crown copyright and may lead to prosecution or civil proceedings. Cardiff County Council, LA09005L 2001.

CYNGOR SIR DINAS A SIR CAERDYDD — THE COUNTY COUNCIL OF THE CITY & COUNTY OF CARDIFF

CARDIFF CAERDYDD

DESIGN CONTRACTS AND DELIVERY
DYLUNIO CONTRACTAU A DARPARU
Andrew Gregory
DIRECTOR FOR CITY SERVICES
CYFARWYDDWR GWASANAETHAU'R DDINAS

Rev	By	Date	Description of Amendment	Chk.by	Date

Project: CITY CENTRE

Title: OVERALL PROPOSAL

Checked	GS
Drawn	OM
Scale	NTS
Date	MAY'19

Path: I:\Pressure\ cardiff.gov.uk\DOMAIN\re Projects\Projects 2018 - 2019\CO17089 - Central Square - Castle Street (A1183) Area\CAD Drawings\Concept & Feasibility

Project Number: CO17089

Drawing Number: 00

do not scale drawings - use figured dimensions - applies to all drawings

Bessemer Close, Leckwith, Cardiff CF11 8AA
Telephone 029 2078 8235 - Fax. 029 2078 8181