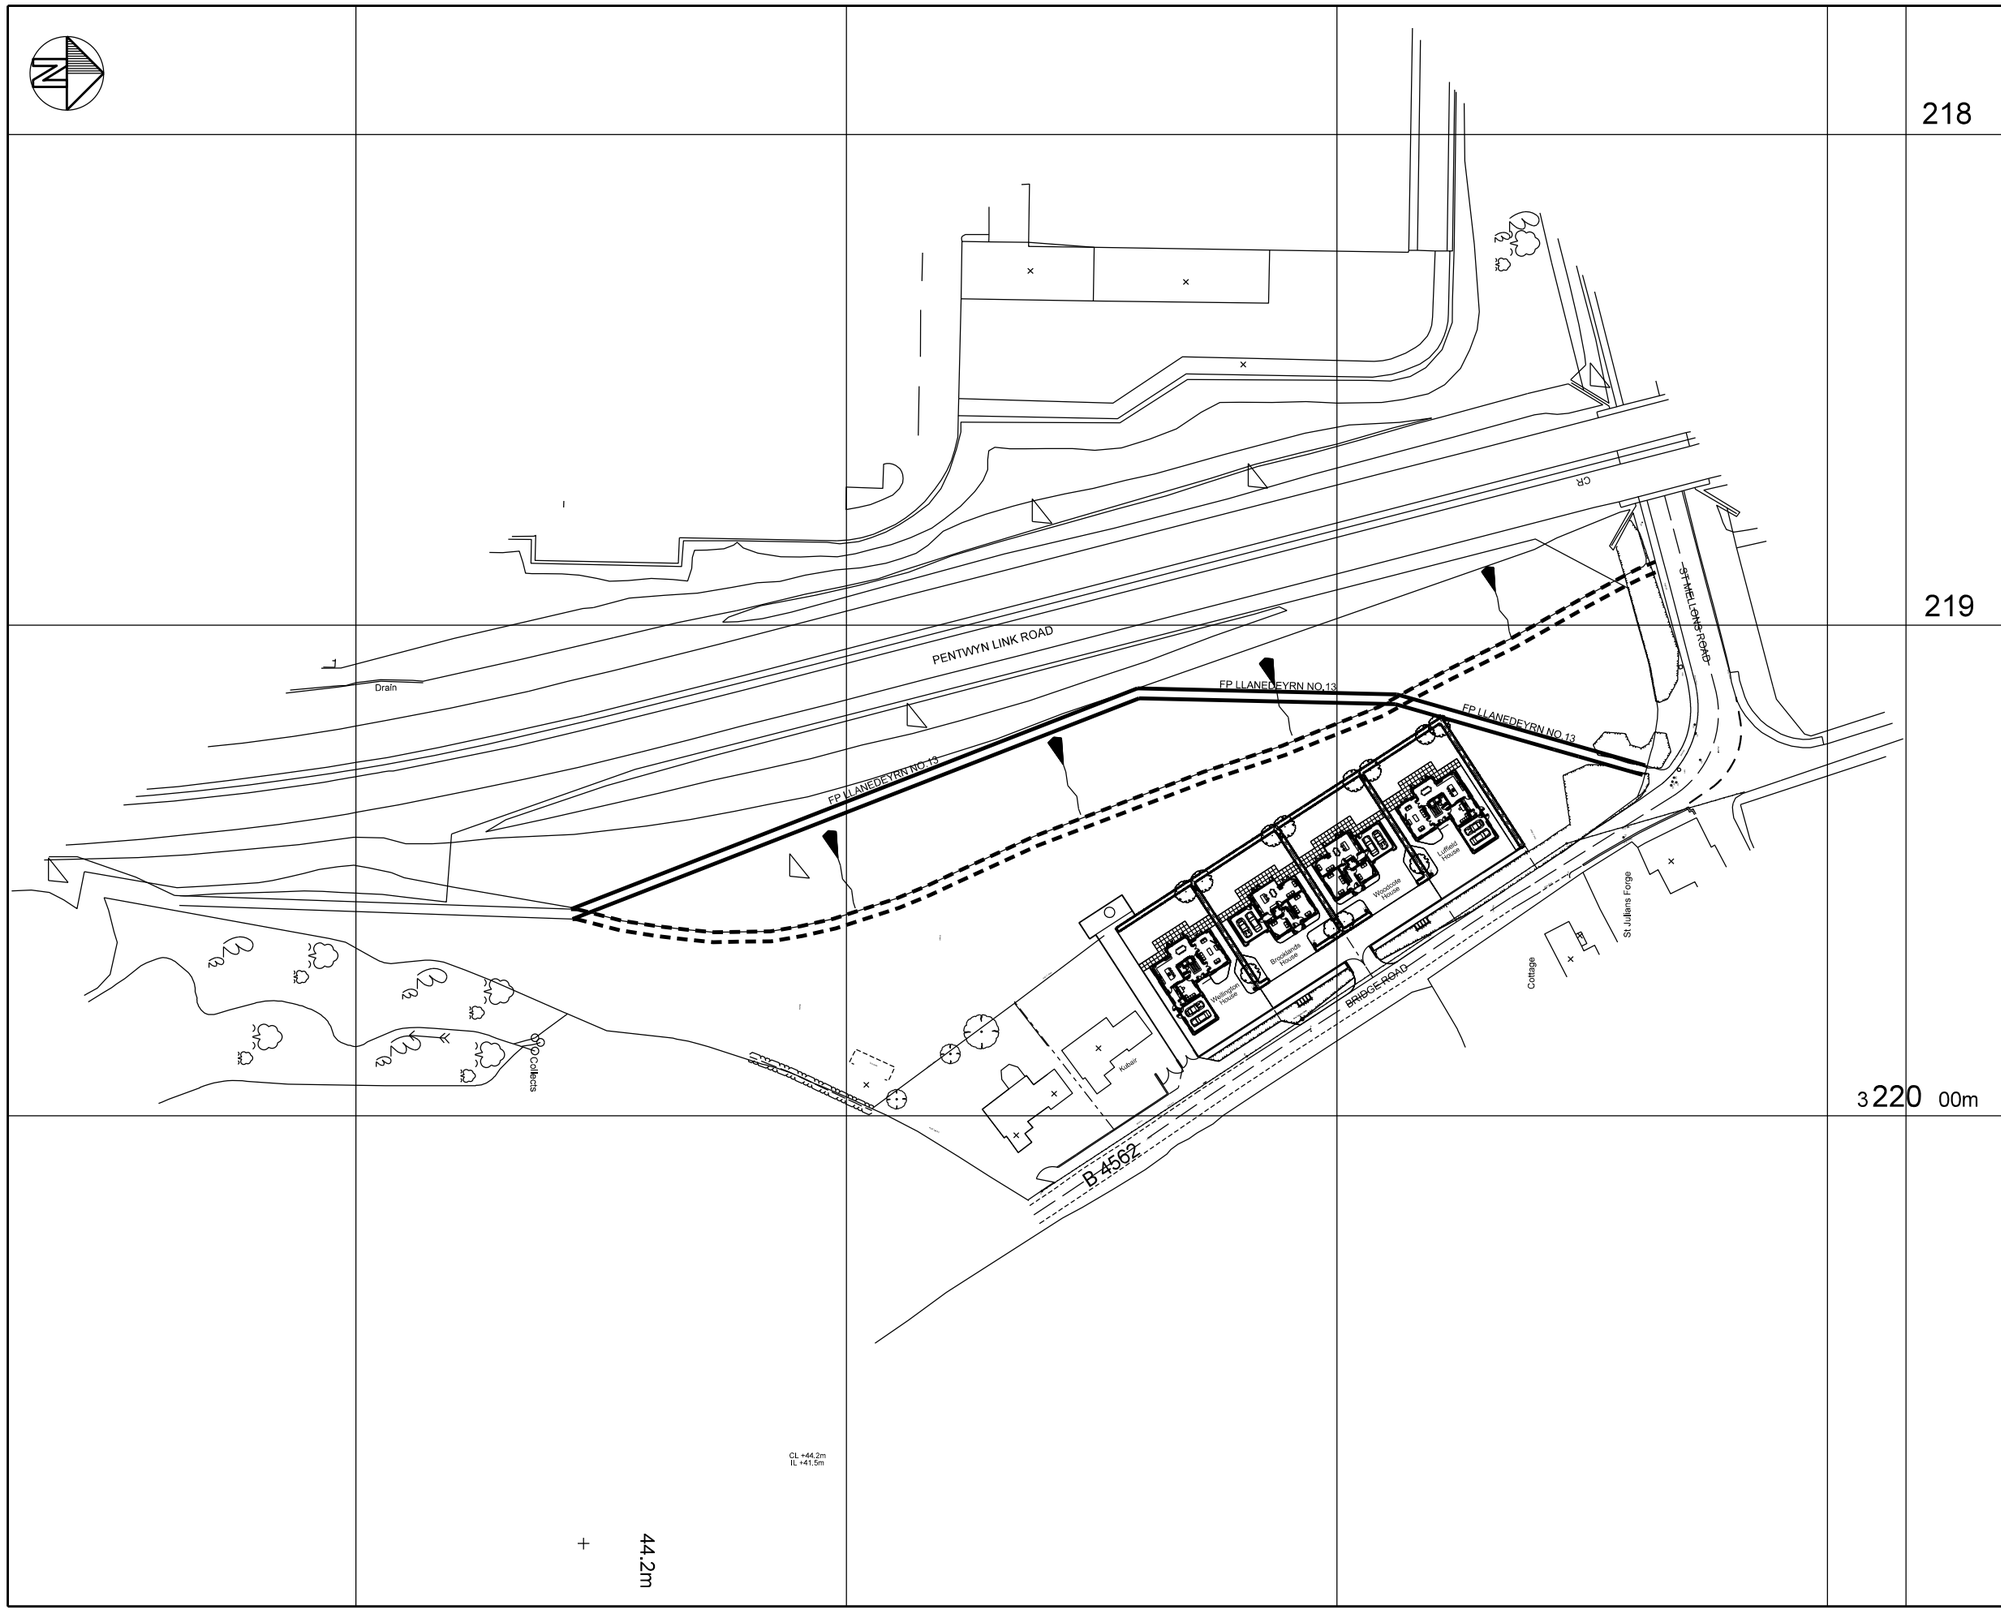

N O T E S

REVISION	DESCRIPTION	BY	DATE

RFP Architects Ltd
Factory House
Factory Road
Cowbridge, CF71 7JD
T. 029 2039 9000
www.rfparchitects.com

RFP ARCHITECTS

CLIENT
BRIDGEGATE INVESTMENTS LTD

JOB TITLE
BRIDGE ROAD, OLD ST MELLONS
CARDIFF, CF3 6YJ

DRAWING TITLE
SITE LOCATION PLAN
PROW DIVERSION

STATUS	DATE	DRAWN	CHECKED	SCALE @ A3
B. REGS	17.05.21	JNW	VFW	1:1250

JOB NO.	DRAWING NO.	REV.
2295	BR 103	

THIS DRAWING IS COPYRIGHT. ALL DIMENSIONS TO BE CHECKED ON SITE. ANY DISCREPANCIES TO BE REPORTED IMMEDIATELY TO THE ARCHITECTS. ALL DIMENSIONS TO BE CHECKED PRIOR TO ORDER OF MATERIALS OR FABRICATION OF WORK. THIS DRAWING SHOULD NOT BE SCALED.